FRONT ELEVATION

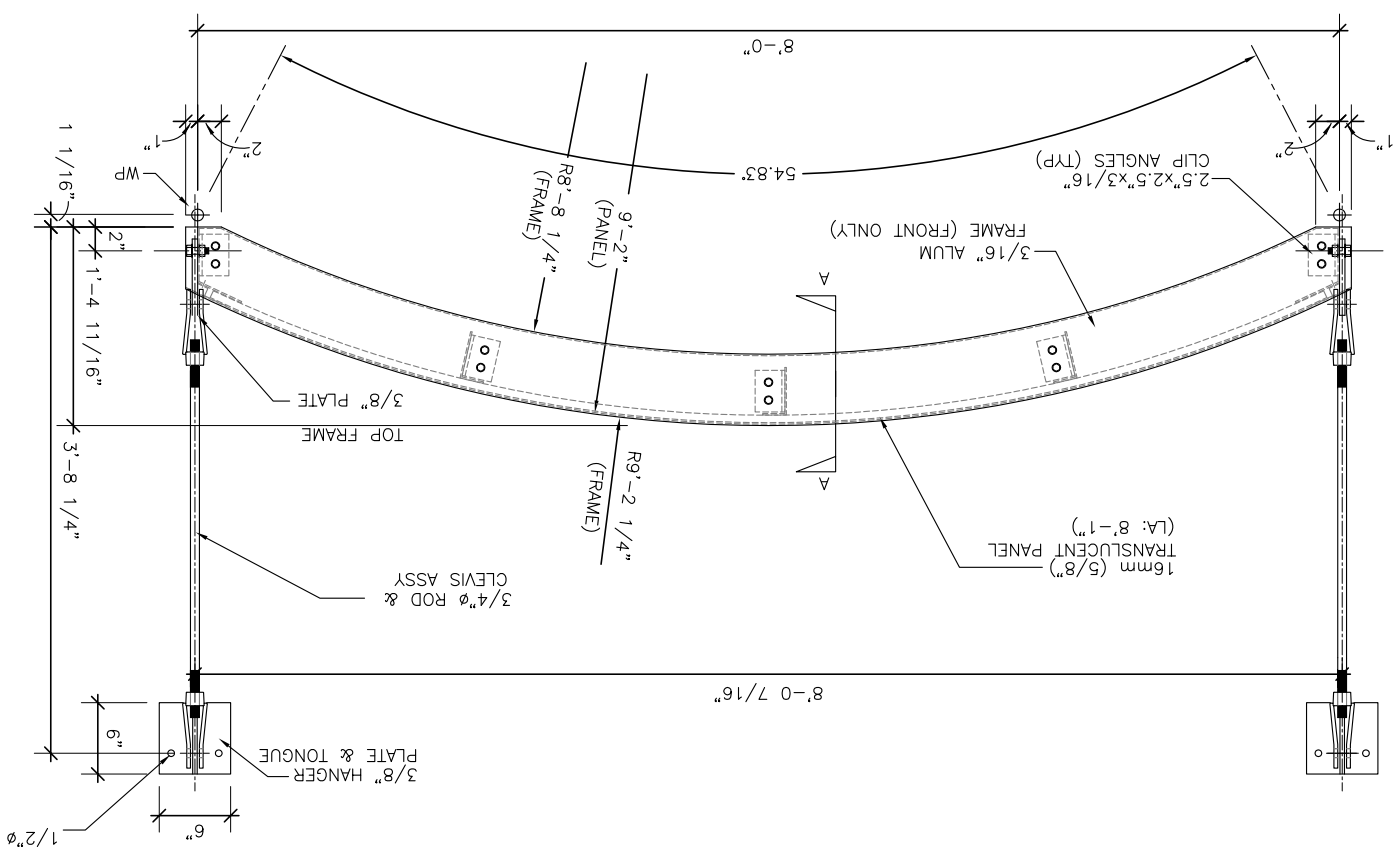

SECTION B-B

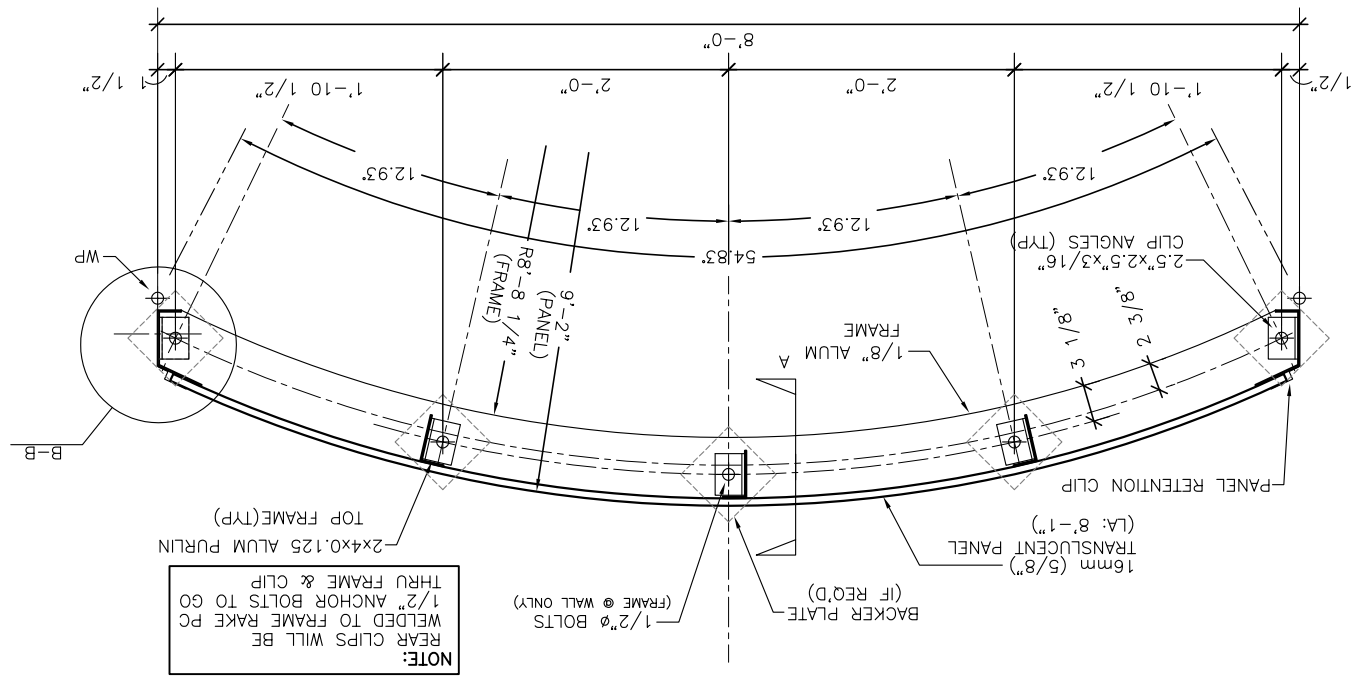

NOTE:
REAR CLIPS WILL BE WELDED TO FRAME RAKE PC 1/2" ANCHOR BOLTS TO GO THRU FRAME & CLIP

TRANSLUCENT PANEL THERMAL EXPANSION ALLOWANCE

NTS

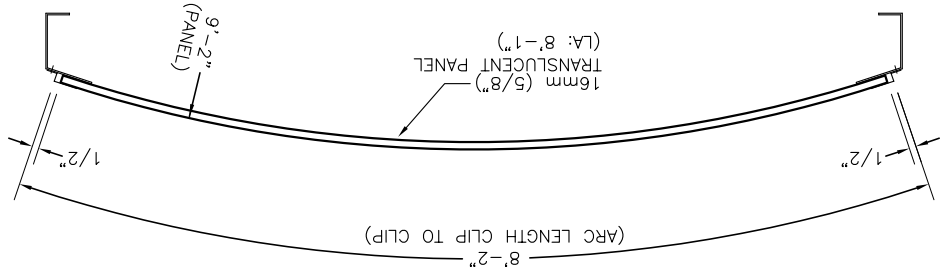

DETAIL A-A

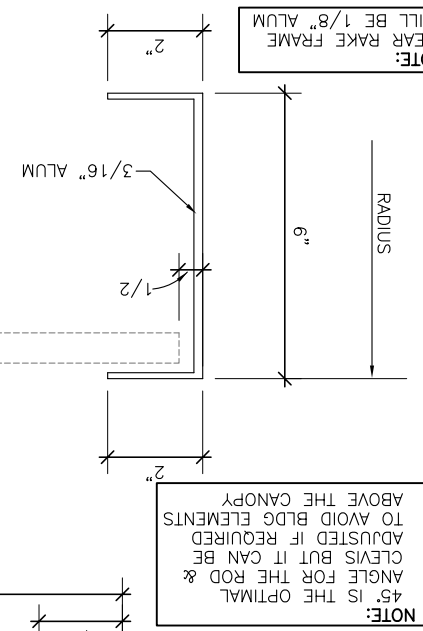

NOTE:
REAR RAKE FRAME WILL BE 1/8" ALUM

NOTE:
CLEVIS BUT IT CAN BE ADJUSTED IF REQUIRED TO AVOID BLDG ELEMENTS ABOVE THE CANOPY
ANGLE FOR THE ROD & CLEVIS BUT IT CAN BE ADJUSTED IF REQUIRED TO AVOID BLDG ELEMENTS ABOVE THE CANOPY. IS THE OPTIMAL 45°

DETAIL B-B

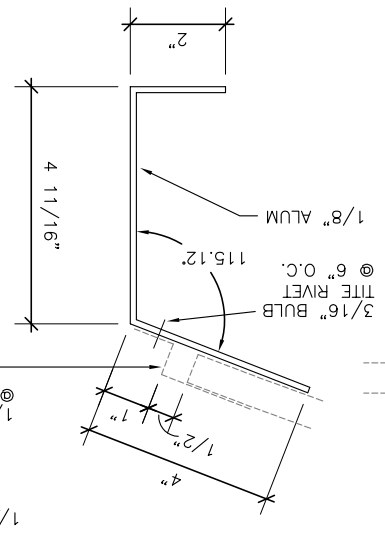

SIDE ELEVATION

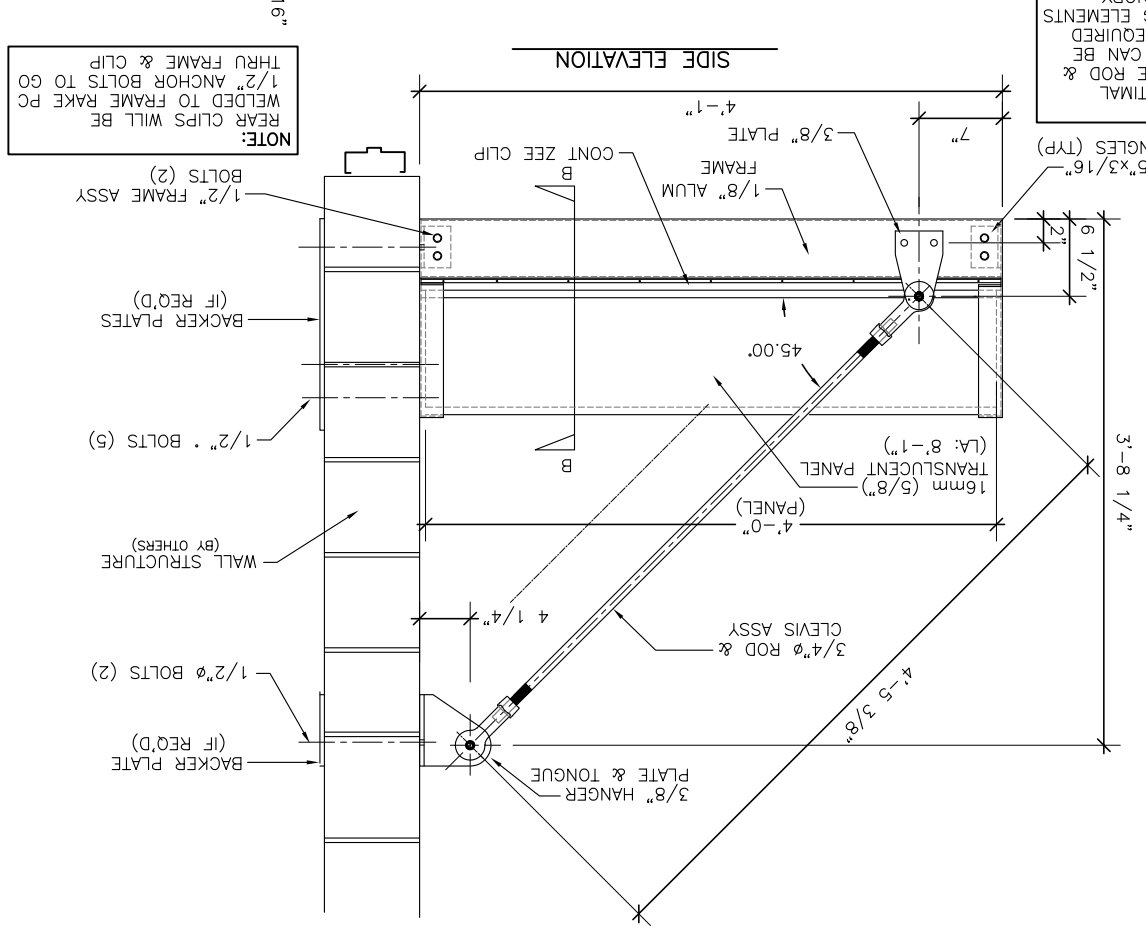

NOTE:
REAR CLIPS WILL BE WELDED TO FRAME RAKE PC 1/2" ANCHOR BOLTS TO GO THRU FRAME & CLIP

ENGINEERING & DESIGN
3627 RED ROOSTER LANE
FARMINGTON, MO 63640
(573) 836-2671

NATIONAL SALES OFFICE
16108 SOUTH ROUTE 59 STE 108
PLAINFIELD, ILLINOIS 60586
(866) 356-5463
(815) 733-6999 (FAX)

FLOLINE ARCHITECTURAL SYSTEMS

POLY8040W MARQUEE

PROJECT DATA

PROJECT NAME: POLY8040W MARQUEE
LOCATION:
CUSTOMER:
ARCHITECT

SHEET	DRAWN BY: ECM	DATE:
1	CHECKED BY:	STATUS:
OF	REVISIONS:	PROJECT NUMBER: 19xxx
		DRAWING FILE NUMBER: POLY8040W-071219

COPYRIGHT © 2019
THESE DESIGNS AND DRAWINGS ARE THE PROPERTY OF FLOLINE ARCHITECTURAL SYSTEMS, LLC. THEY MAY NOT BE USED OR REPRODUCED IN ANY MANNER WITHOUT EXPRESS WRITTEN PERMISSION.